


FLOOR: CERAMIC TILES  
SKIRTING: CERAMIC TILES  
WALL: DULUX PAINT ON c/s  
RENDERING AND CERAMIC TILES  
FOR TOILET & KITCHEN UP TO  
2100mm HEIGHT.  
CEILING: P.O.P

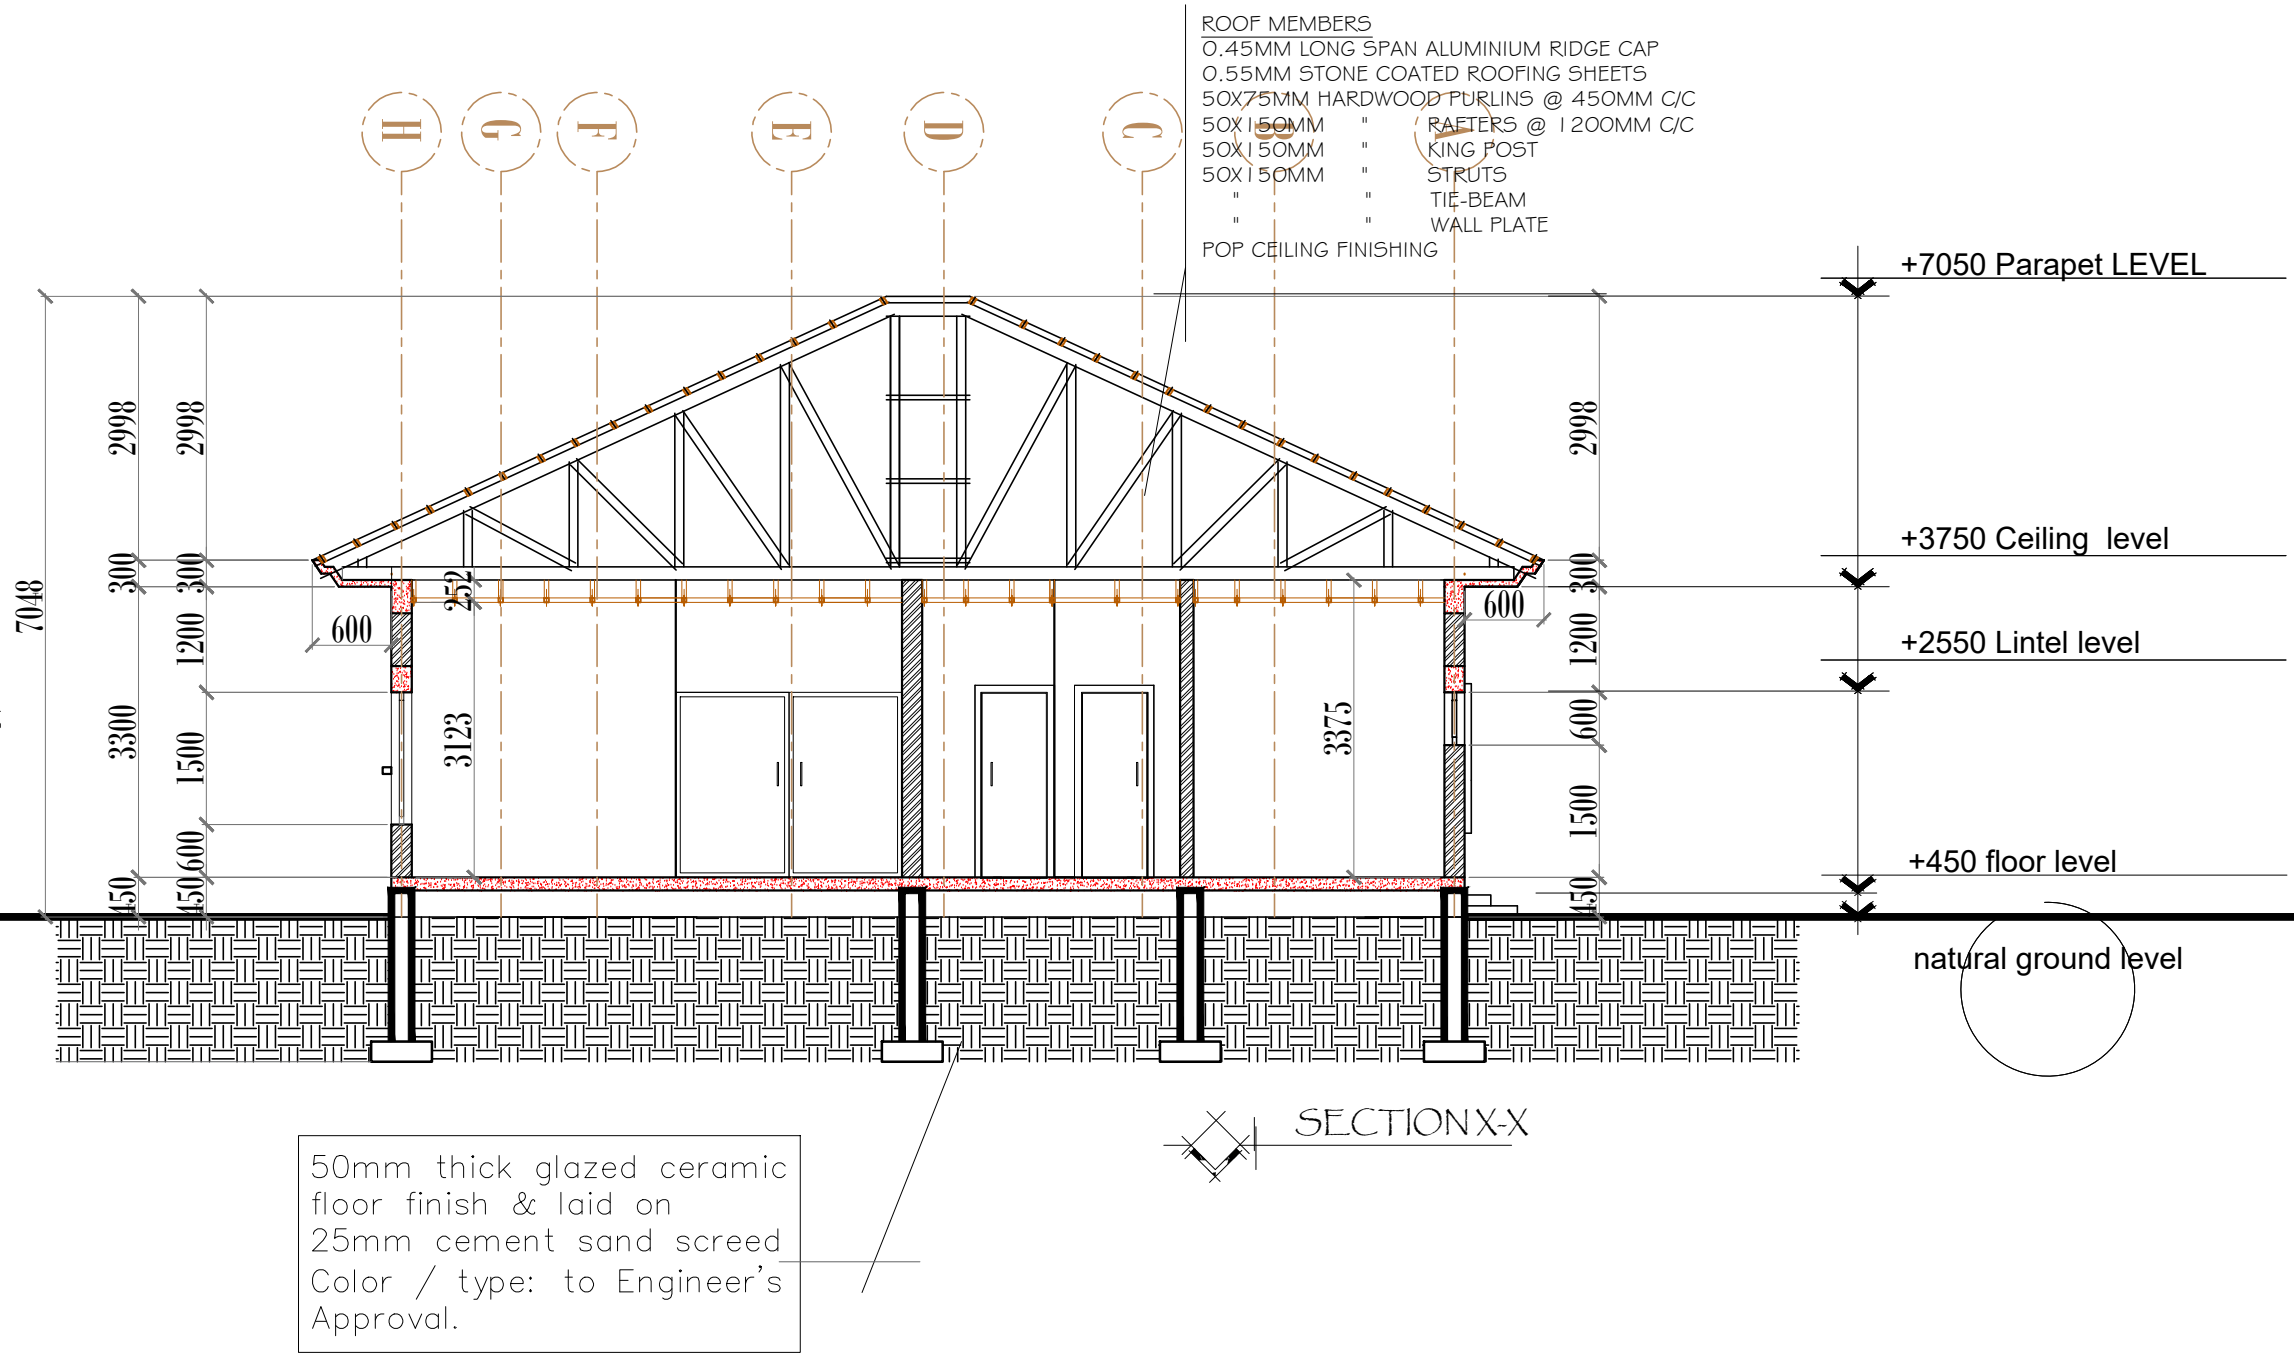

Nos.	Date.	Initials.	Revision.

Cleint:  
**HON. JUSTICE JAMES S. ABIRIYI (Rtd.)**

Project:  
**PROPOSED RESIDENTIAL DEVELOPMENT  
KAMAZOU DANBUSHIYA / C04/ KAMAZOU  
CHIKUN L.G.A, KADUNA STATE**

Consultant:  
  
# 6/8 Murtala Muhammed Square Shopping Complex,  
Race Course, Kaduna - Nigeria.  
0803 209 5805, 0803 735 7927 itshamsu@gmail.com

drwg title: FOUR BEDROOM BUNGALOW  
**NOTE**  
Drawn: S.S.B  
Designed: H.M  
Scale: 1:100  
Date: SEPTEMBER, 2022

Job No  
Sheet No  
**AD-04**